STREET LIGHTS AT CROSSING
APOLLO SERIES SOLAR LED STREET LIGHT
GREENTEX ENERGY SYSTEMS
MOTION SENSITIVE - 3000 LUMENS
COLOR AND FINISH BY OWNER

LIGHT TYPE A
LED ARCHITECTURAL BOLLARD
MIRADA - MRB BY LSI INDUSTRIES INC.
COLOR AND FINISH BY OWNER

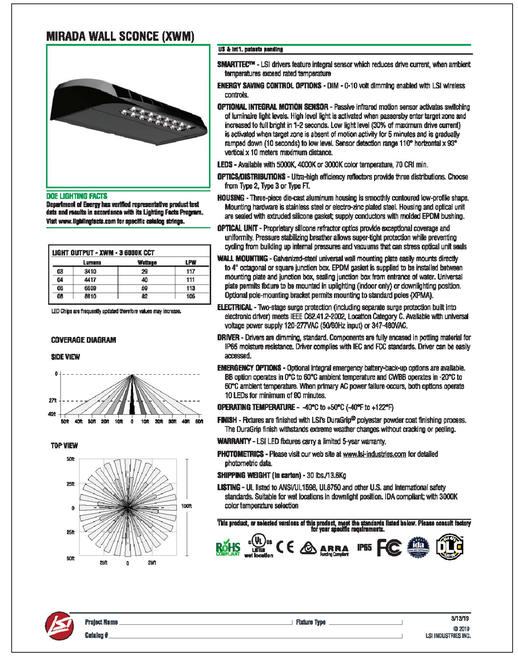

LIGHT TYPE B AND C
MIRADA WALL SCONCE (XWM) LED
MRB BY LSI INDUSTRIES INC.
COLOR AND FINISH BY OWNER

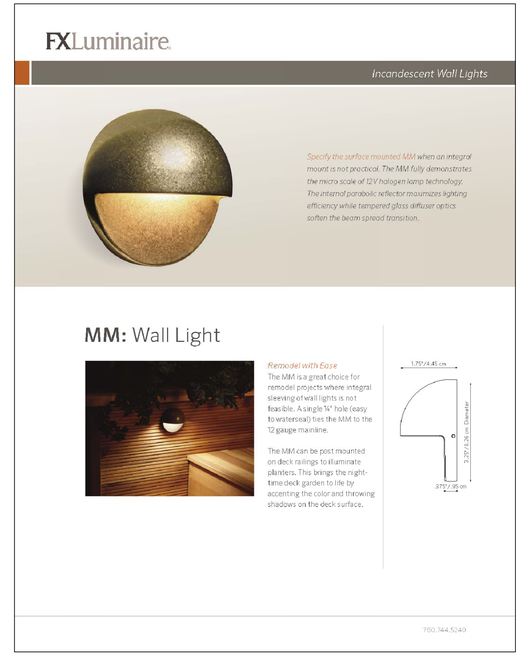

LIGHT TYPE D
WALKWAY LIGHTING
MM WALL LIGHT BY FX LUMINARE
COLOR AND FINISH BY OWNER
REFER TO ARCHITECTURAL PLANS FOR LOCATIONS

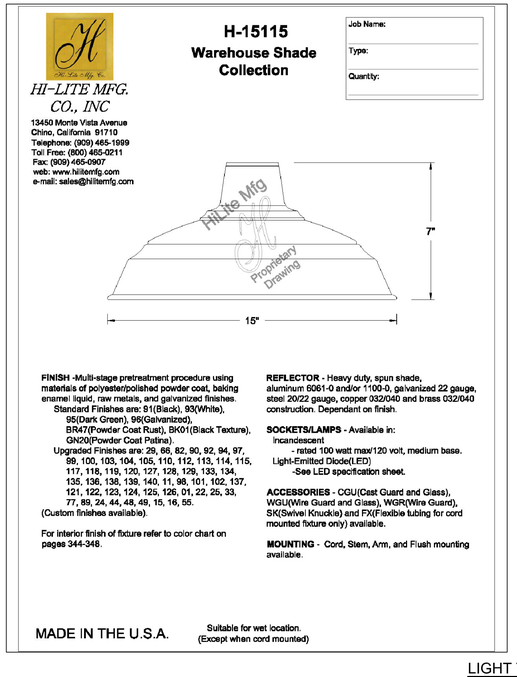

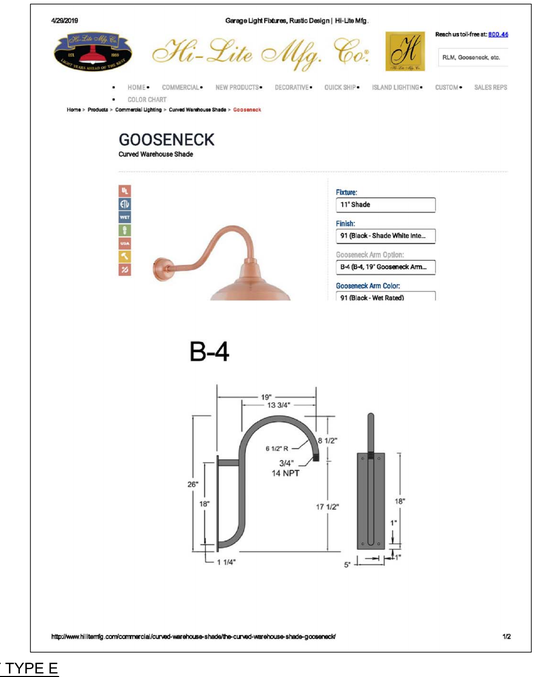

LIGHT TYPE E
POOL LIGHT FIXTURE - SEE DETAIL SHEET 7
HI-LITE MFG. CO. INC - H-15115 WITH B-4 BRACKET
COLOR AND FINISH BY OWNER

MICHAEL W. ROBINSON, P.E., P.L.S.
ENGINEERING AND SURVEYING
P.O. BOX 2852
KILL DEVIL HILLS, NC 27948
PHONE: 252-255-8026
EMAIL: mrobinson@obxengineering.com

PRELIMINARY REVIEW
OCEANFRONT AMENITY REVISIONS

NORTH CAROLINA PROFESSIONAL ENGINEER SEAL 04-05-19 M. W. ROBINSON

REVISIONS

NO.	DATE	DESCRIPTION	BY

PROJECT:
FIRST FLIGHT HOTEL, LLC
KILL DEVIL HILLS NORTH CAROLINA
DARE COUNTY

LIGHTING PLAN

DATE: 04-05-19	SCALE: 1"=10'
DESIGNED: MWR	DRAWN: MWR

SHEET: 5-B OF 8
CAD FILE:
PROJECT NO: 052916