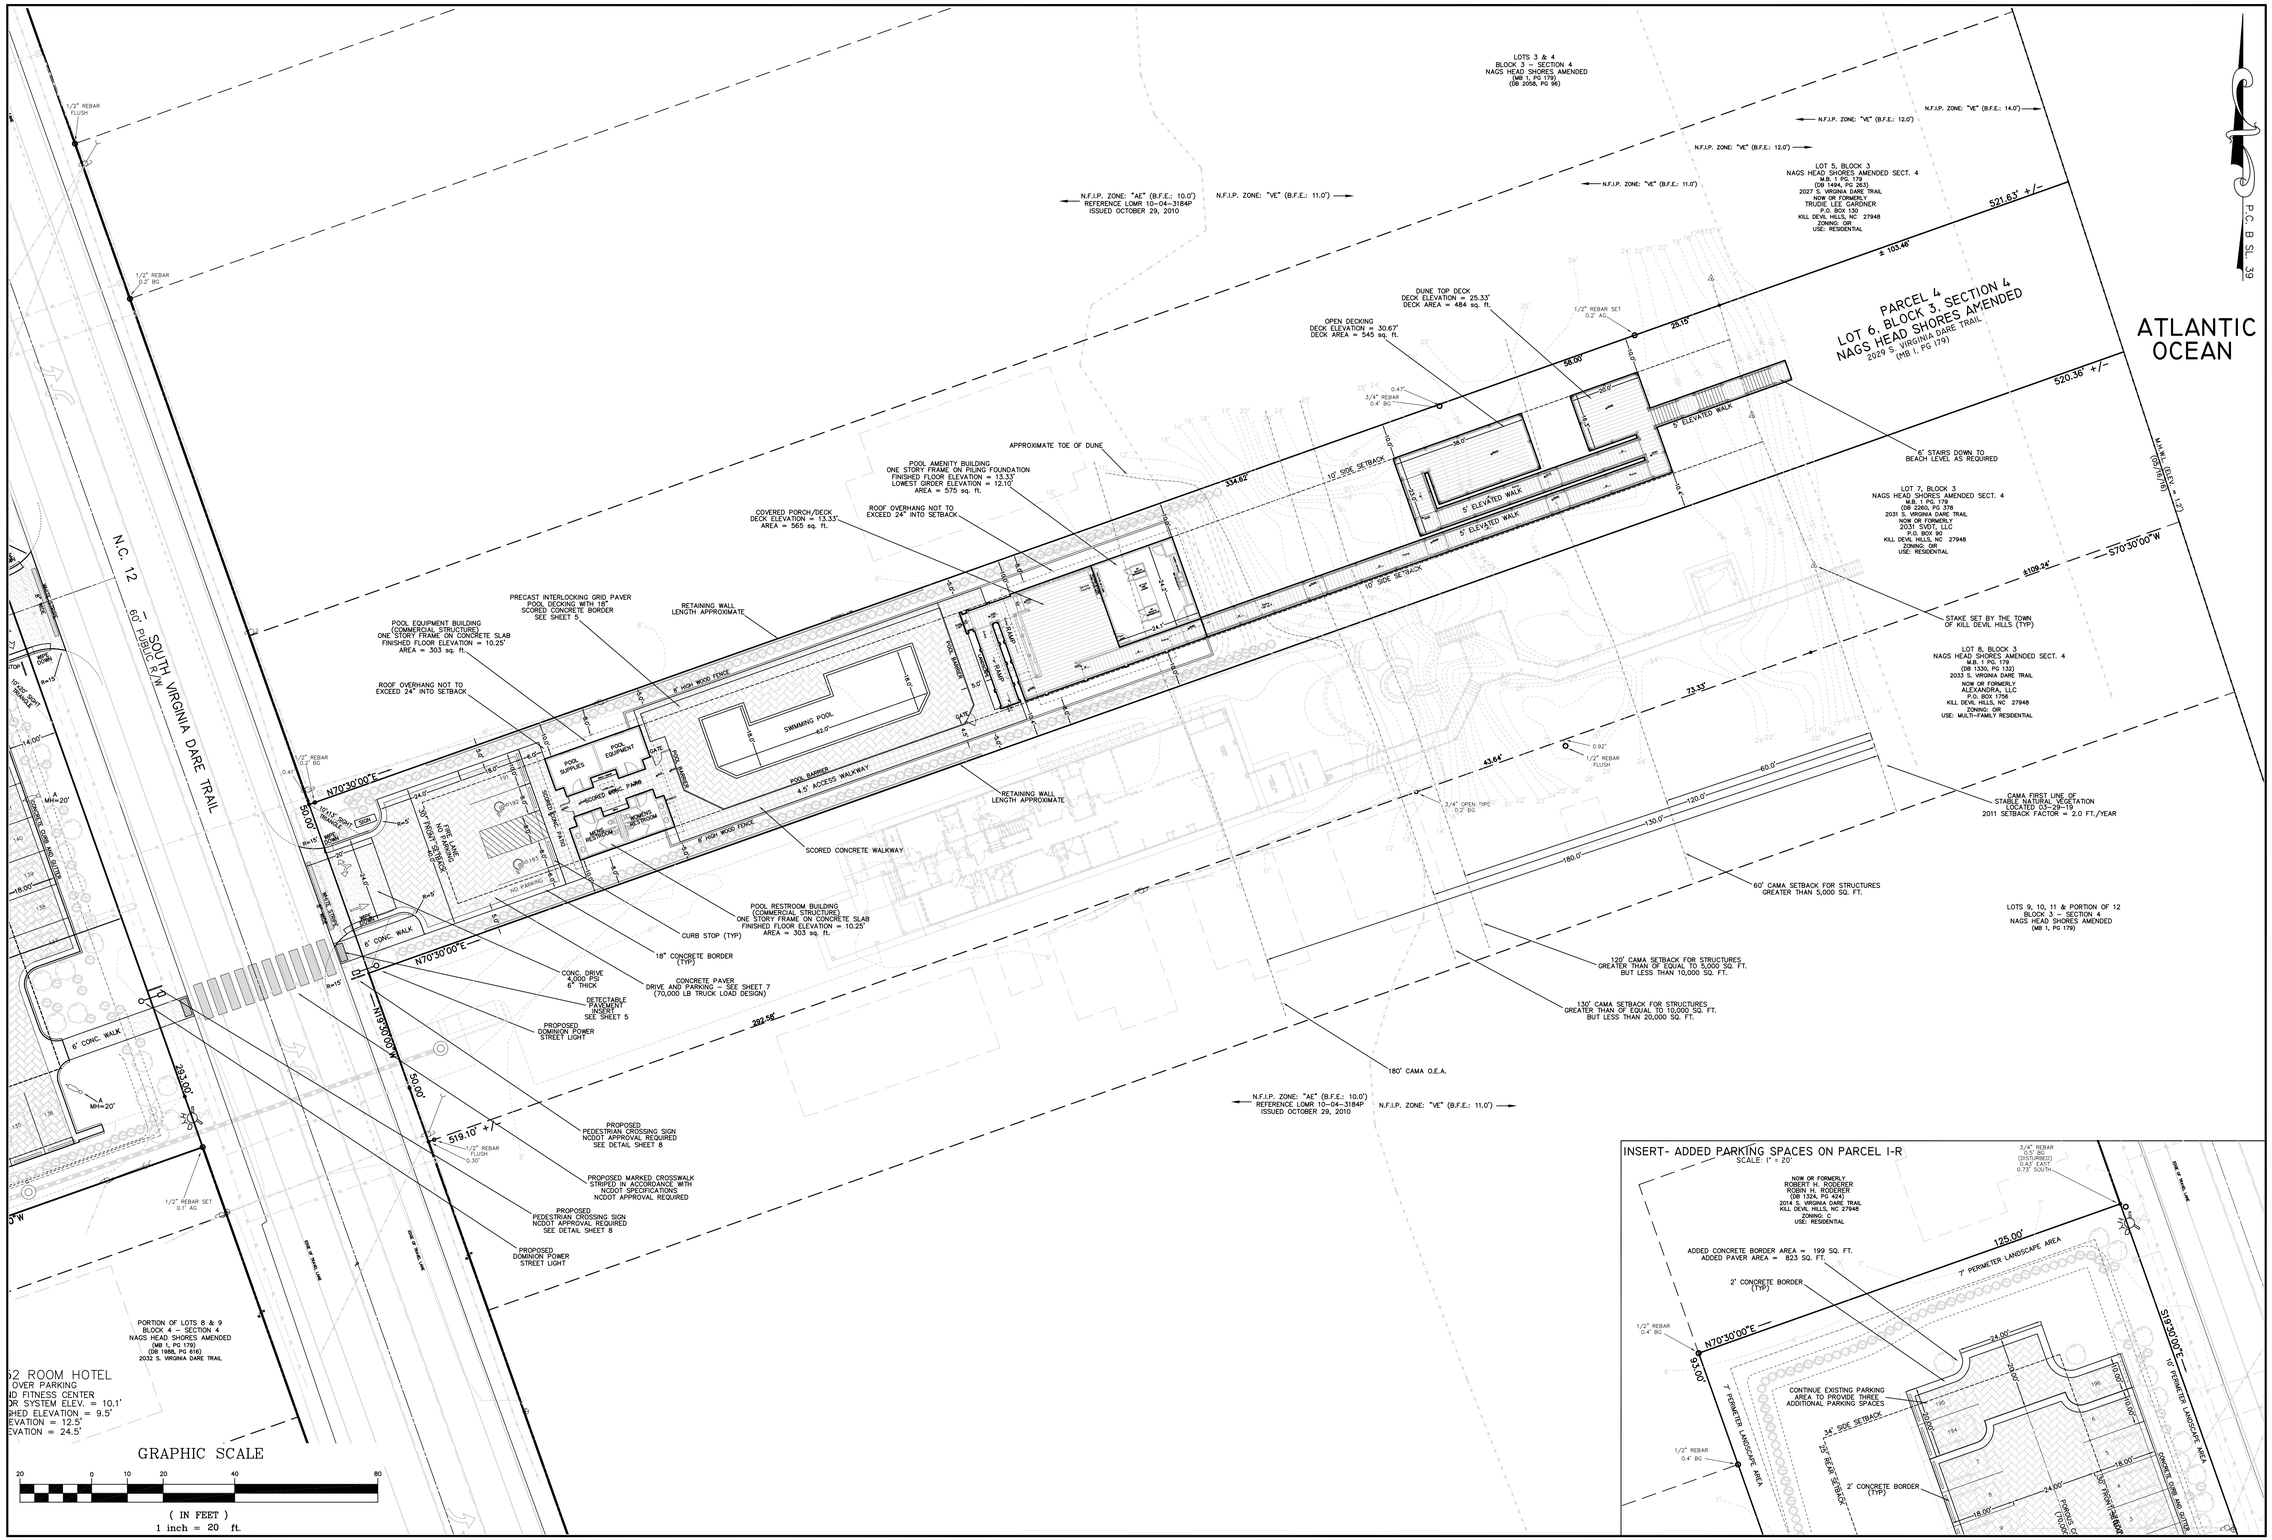

MICHAEL W. ROBINSON, P.E., P.L.S.
ENGINEERING AND SURVEYING
KILL DEVIL HILLS, NC 27948
P.O. BOX 2852
PHONE: 252-255-8026
EMAIL: mrobinson@obxengineering.com

PRELIMINARY REVIEW
OCEANFRONT AMENITY REVISIONS

NORTH CAROLINA PROFESSIONAL ENGINEER SEAL 04-05-19 MICHAEL W. ROBINSON

REVISIONS			
NO.	DATE	DESCRIPTION	BY

PROJECT:
FIRST FLIGHT HOTEL, LLC
KILL DEVIL HILLS — DARE COUNTY — NORTH CAROLINA

SITE PLAN

DATE: 04-05-19	SCALE: 1"=20'
DESIGNED: MWR	DRAWN: MWR

SHEET: 2 OF 8

CAD FILE:

PROJECT NO: 052916