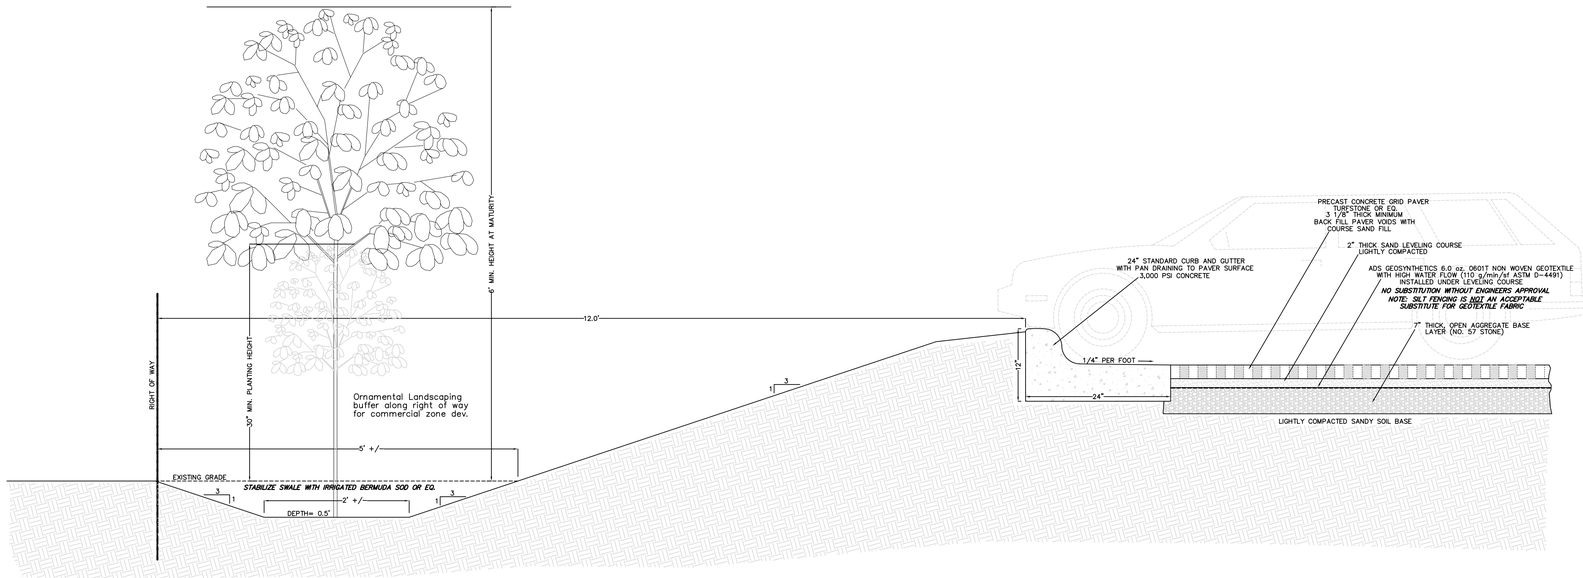

PARKING SECTION WITH CONCRETE INTERLOCKING PAVERS AND CONCRETE CURB - SECTION A-A
NOT TO SCALE

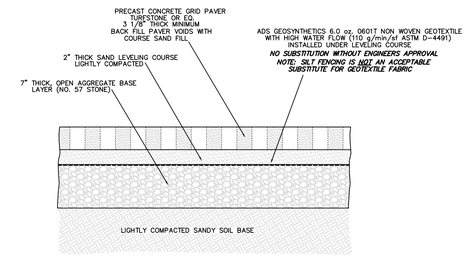

TURFSTONE/PICP PAVING DETAIL
NOT TO SCALE

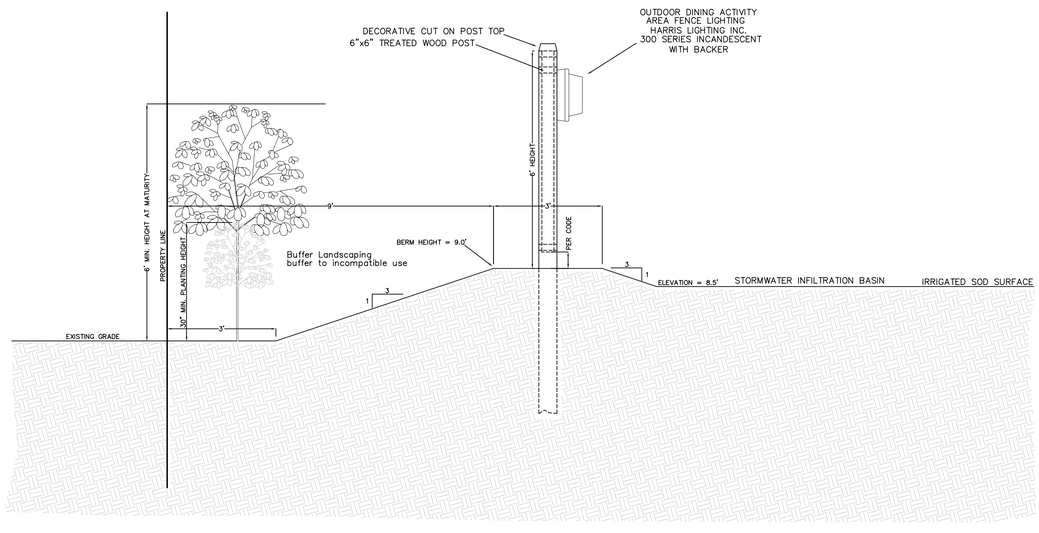

WEST PROPERTY LINE - SECTION B-B
NOT TO SCALE

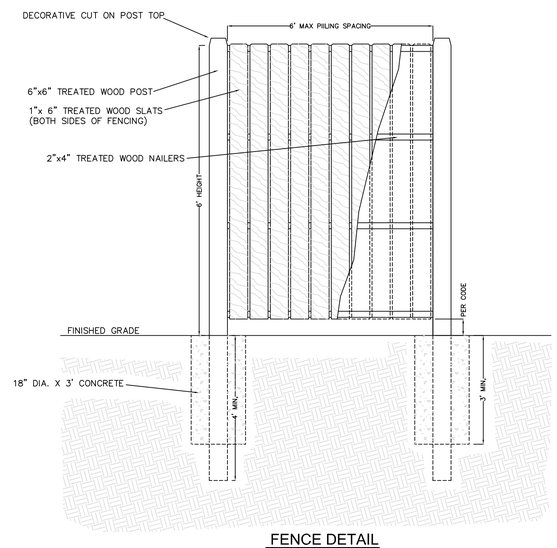

FENCE DETAIL
NOT TO SCALE

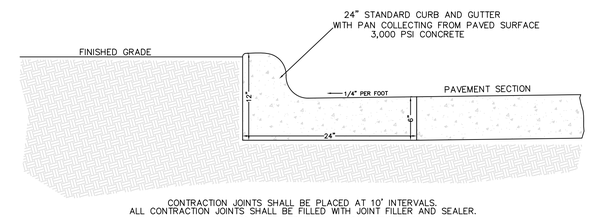

CONTRACTION JOINTS SHALL BE PLACED AT 10' INTERVALS.
ALL CONTRACTION JOINTS SHALL BE FILLED WITH JOINT FILLER AND SEALER.

CURB AND GUTTER PAVING SECTION A
NOT TO SCALE

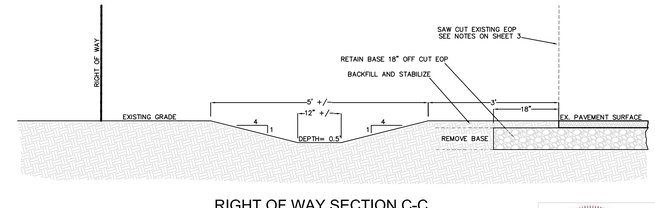

RIGHT OF WAY SECTION C-C

MICHAEL W. ROBINSON, P.E., P.L.S.
ENGINEERING AND SURVEYING
P.O. BOX 2852
KILL DEVIL HILLS, NC 27948
PHONE: 252-255-8026
EMAIL: mrobinson@obxengineering.com

TOWN REVIEW
DETAIL SHEET 1

NORTH CAROLINA PROFESSIONAL SEAL 18994 ENGINEER MICHAEL W. ROBINSON

REVISIONS

NO.	DATE	DESCRIPTION	BY

PROJECT:
SWELL BREWING
KILL DEVIL HILLS DARE COUNTY NORTH CAROLINA
1802 S. Virginia Dare Trail

DATE: 07-07-20	SCALE: 1"=20'
DESIGNED: MWR	DRAWN: MWR

SHEET: D-1 OF 3
CAD FILE:
PROJECT NO: 110717