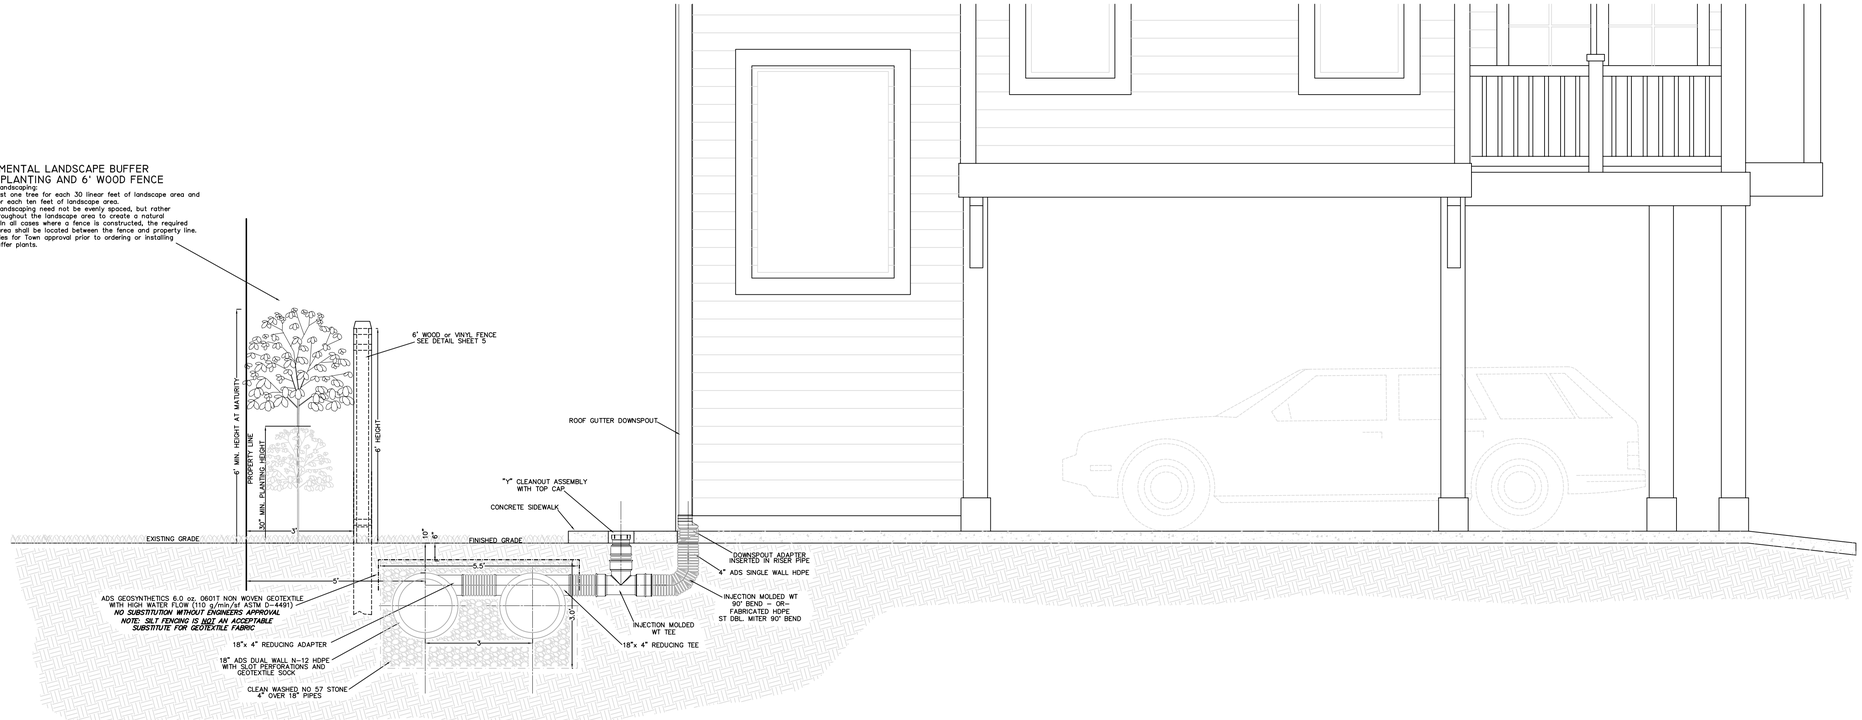

TYPICAL NORTH AND SOUTH SIDE PROPERTY LINE SECTION WITH INFILTRATION GALLERY DRAINAGE
NOT TO SCALE

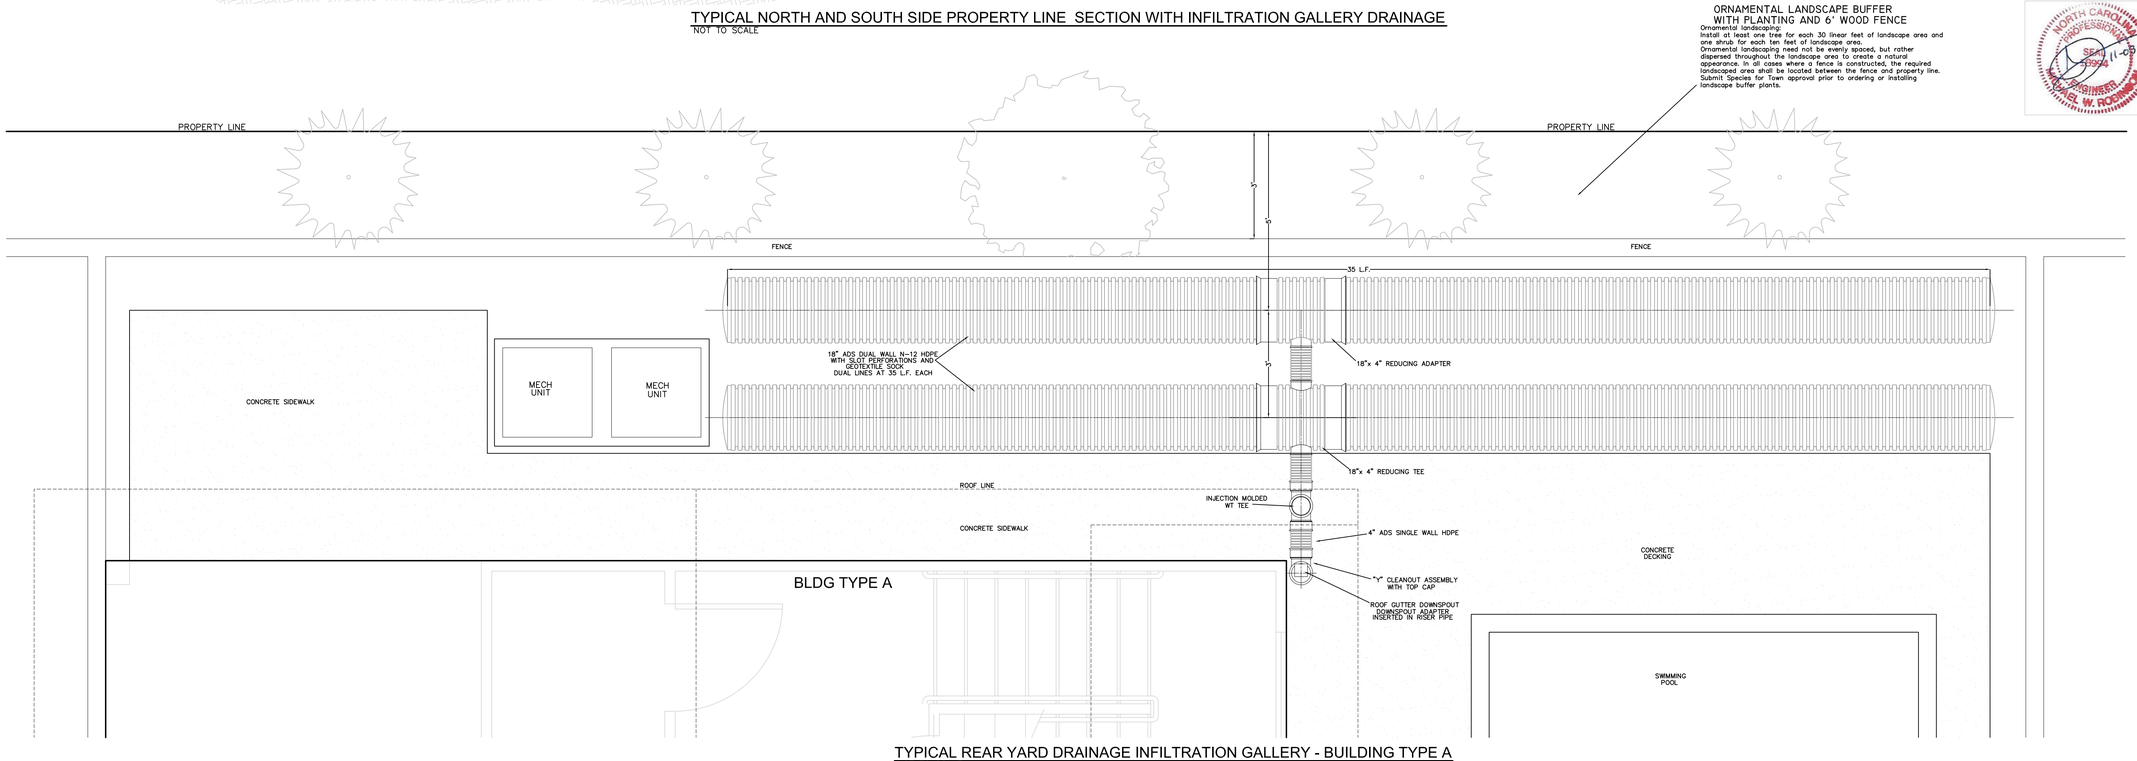

TYPICAL REAR YARD DRAINAGE INFILTRATION GALLERY - BUILDING TYPE A
NOT TO SCALE

MICHAEL W. ROBINSON, P.E., P.L.S.
ENGINEERING AND SURVEYING
P.O. BOX 2852
KILL DEVIL HILLS, NC 27948
PHONE: 252-255-8026
EMAIL: mrobinson@obxengineering.com

DETAIL SHEET
INFILTRATION GALLERY

NORTH CAROLINA PROFESSIONAL SEAL 18994 ENGINEER MICHAEL W. ROBINSON

REVISIONS

NO.	DATE	DESCRIPTION	BY

PROJECT:
OCEANFRONT COMMUNITY
KILL DEVIL HILLS DARE COUNTY NORTH CAROLINA
707 AND 709 NORTH VIRGINIA DARE TRAIL, KILL DEVIL HILLS

DATE: 11-03-20	SCALE: 1"=20'
DESIGNED: MWR	DRAWN: MWR

SHEET: 4 OF 5

CAD FILE: sogg-707 and 709 nvdt-kdh-base.dwg

PROJECT NO: 082720