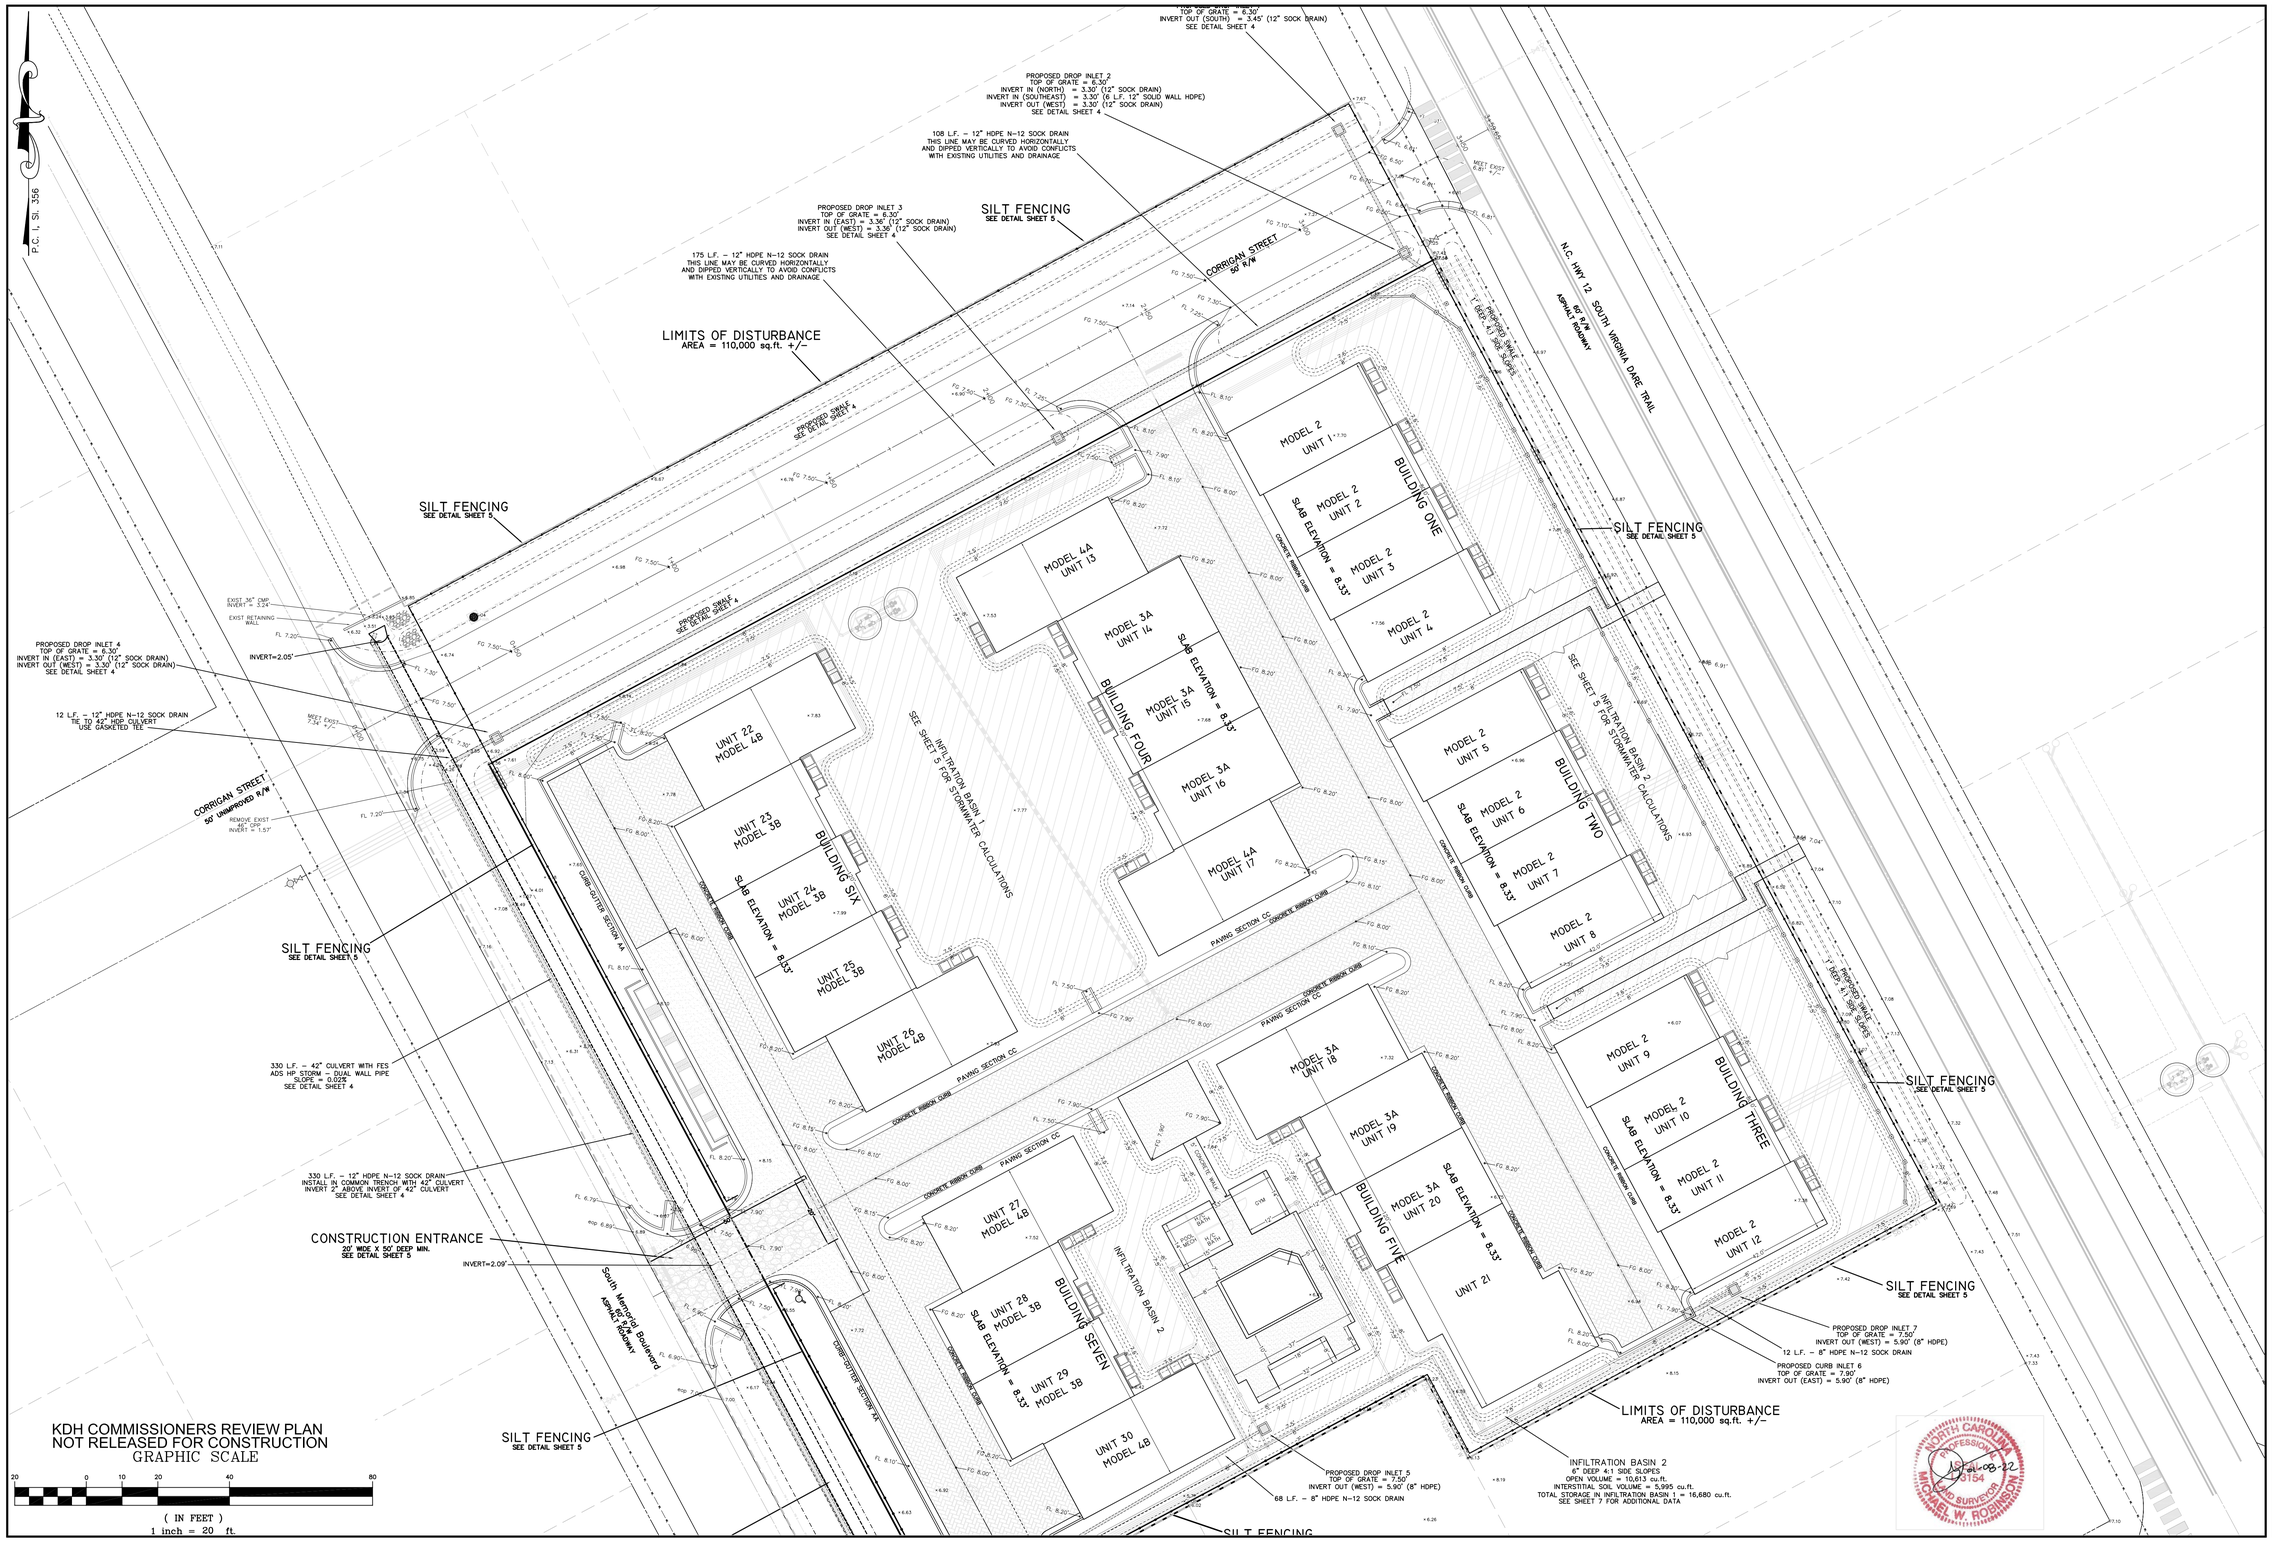

MICHAEL W. ROBINSON, P.E., P.L.S.
ENGINEERING AND SURVEYING
P.O. BOX 2852
KILL DEVIL HILLS, NC 27948
PHONE: 252-255-8026
EMAIL: mrobinson@obxengineering.com

SED/EC PLAN
GRADING PLAN

NORTH CAROLINA PROFESSIONAL SEAL 18994 ENGINEER MICHAEL W. ROBINSON

REVISIONS

NO.	DATE	DESCRIPTION	BY
	02-24-22	REV FOR CAMA/NOTES & SURVEY	MWR

PROJECT:
OCEAN BREEZE TOWNHOMES
KILL DEVIL HILLS DARE COUNTY NORTH CAROLINA
902 SOUTH VIRGINIA DARE TRAIL

DATE: 01-31-22	SCALE: 1"=20'
DESIGNED: MWR	DRAWN: MWR

SHEET: 3A OF 10

CAD FILE: ocean view cottages-kdh-base.dwg

PROJECT NO: 051121