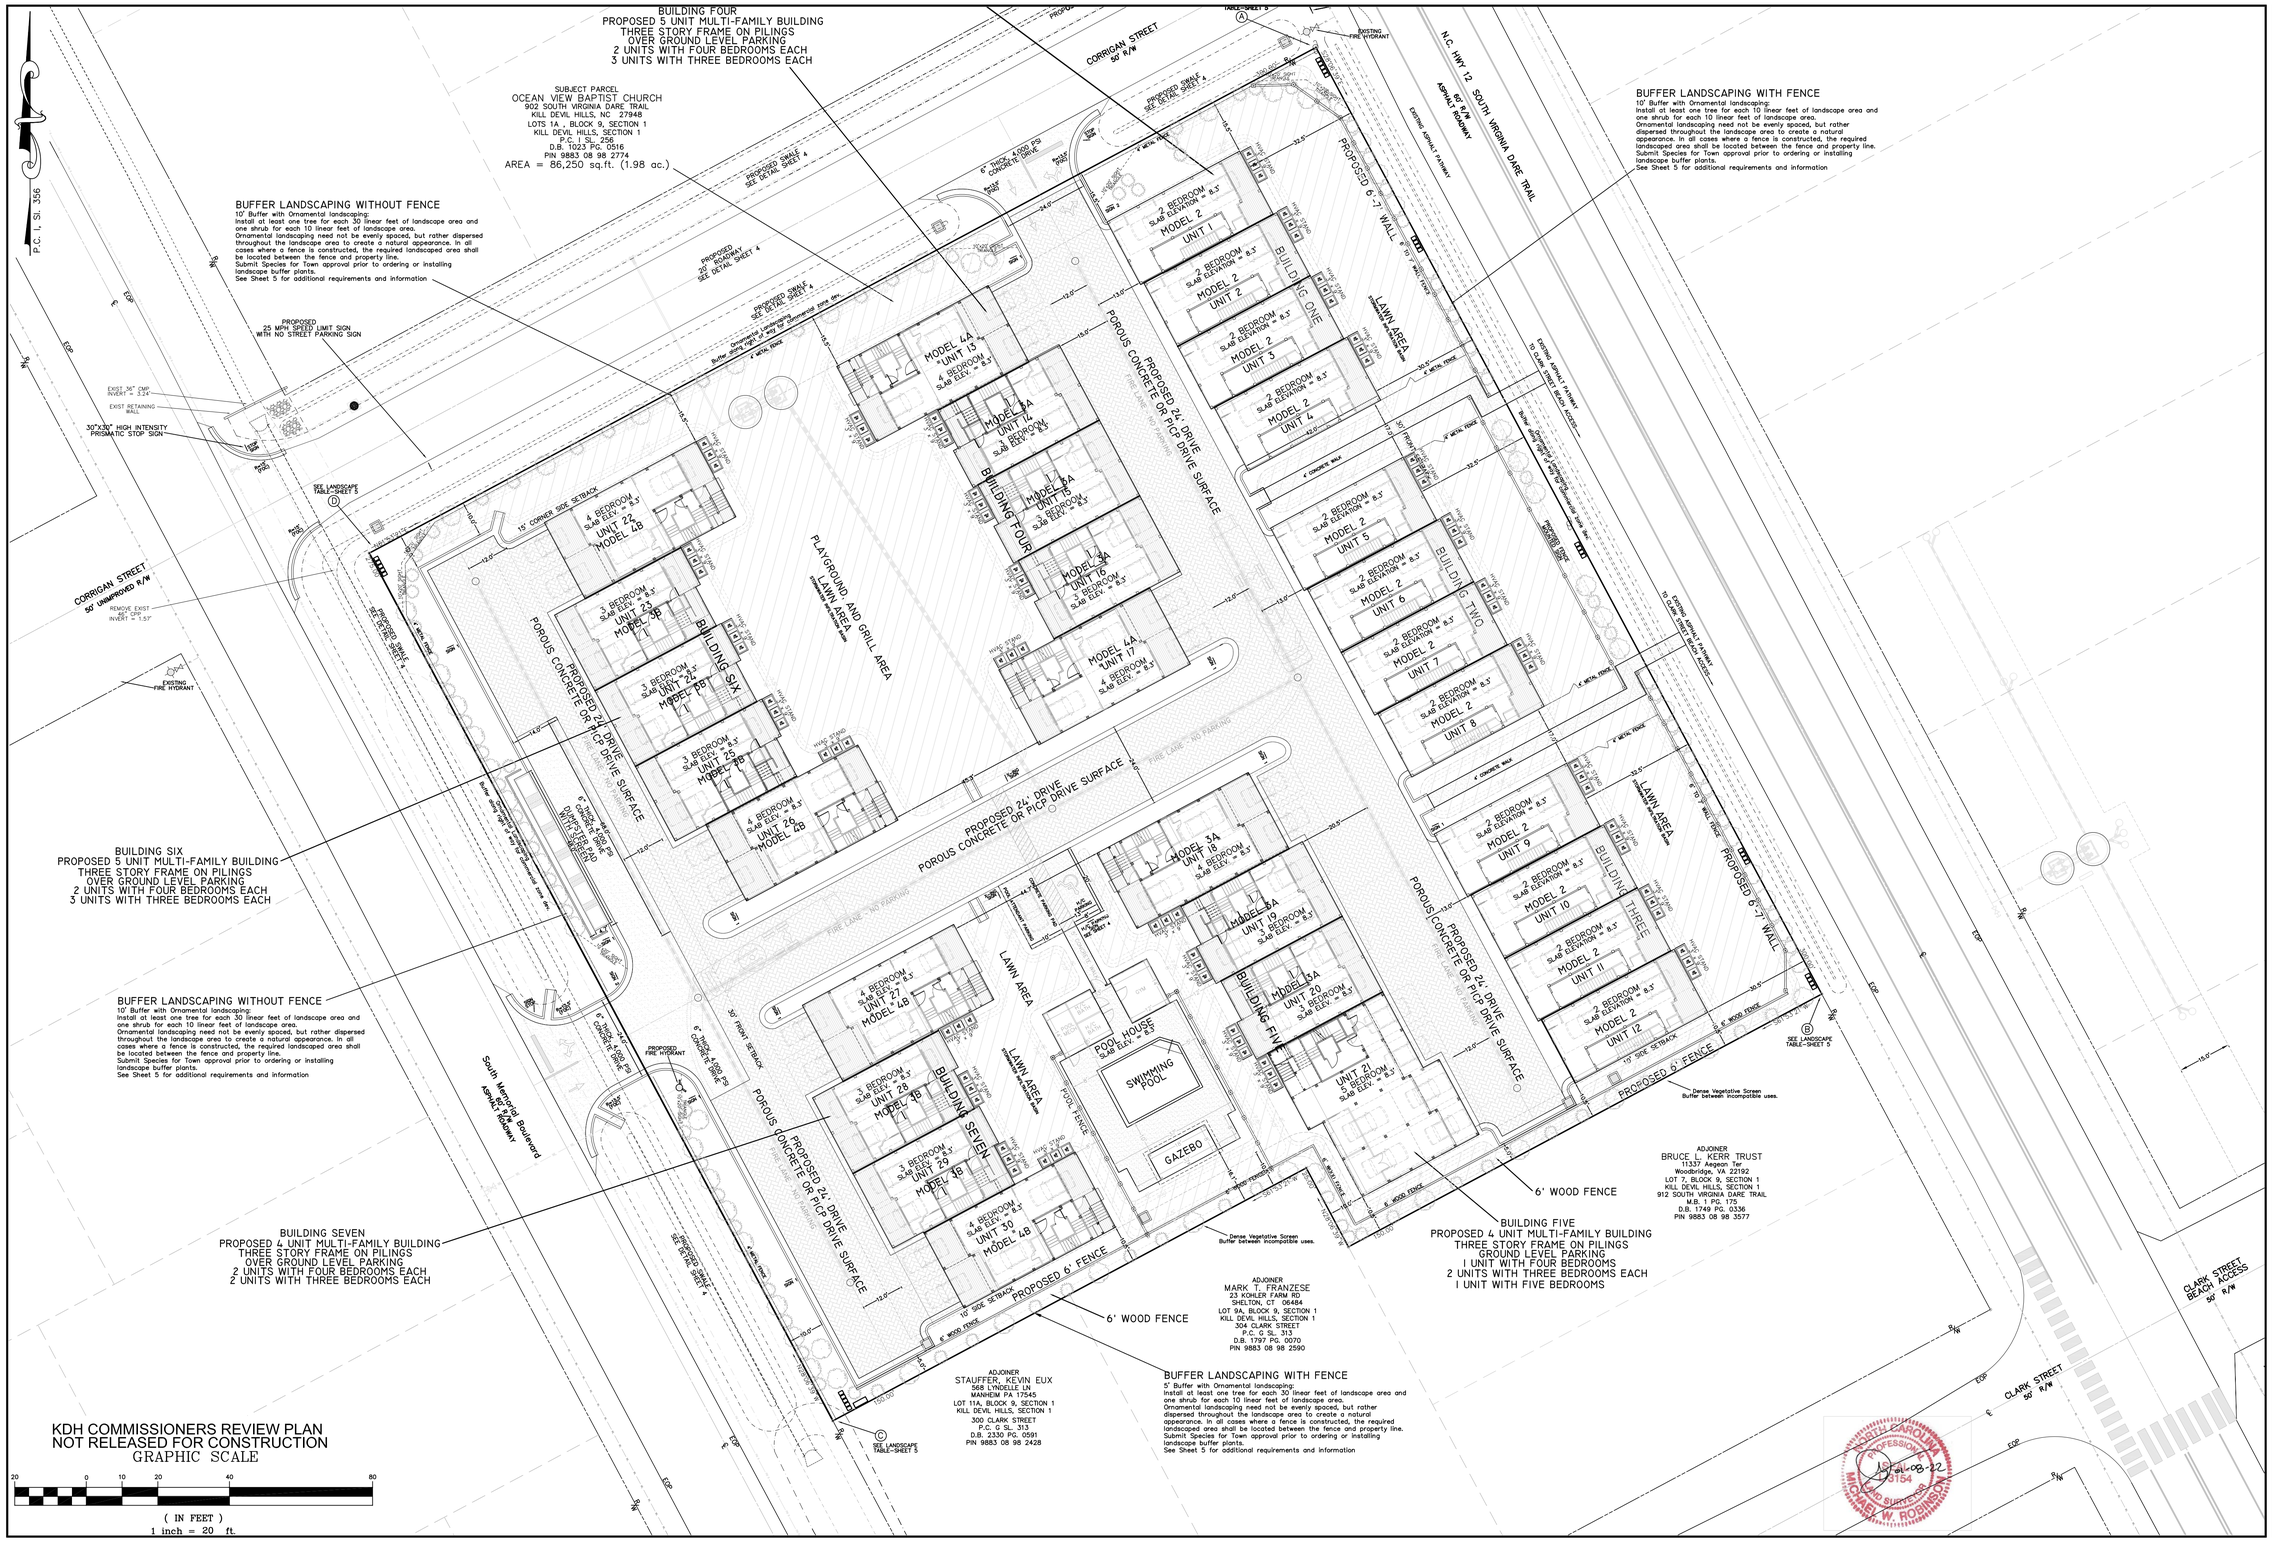



MICHAEL W. ROBINSON, P.E., P.L.S.
ENGINEERING AND SURVEYING
P.O. BOX 2852
KILL DEVIL HILLS, NC 27948
PHONE: 252-255-8026
EMAIL: mrobinson@obxengineering.com


# SITE PLAN

NORTH CAROLINA PROFESSIONAL SEAL 18994 ENGINEER MICHAEL W. ROBINSON

REVISIONS

| NO. | DATE | DESCRIPTION | BY |
|---|---|---|---|
| | 01-22-22 | REV FOR APPROVAL | |

PROJECT:
# OCEAN BREEZE TOWNHOMES
KILL DEVIL HILLS — DARE COUNTY — NORTH CAROLINA
## 902 SOUTH VIRGINA DARE TRAIL

| | |
|---|---|
| DATE: 01-31-22 | SCALE: 1"=20' |
| DESIGNED: MWR | DRAWN: MWR |

SHEET: 1B OF 10

CAD FILE: ocean view cottages-kdh-base.dwg

PROJECT NO: 051121

NORTH CAROLINA PROFESSIONAL SEAL 3154 LAND SURVEYOR MICHAEL W. ROBINSON
1st Feb-08-22