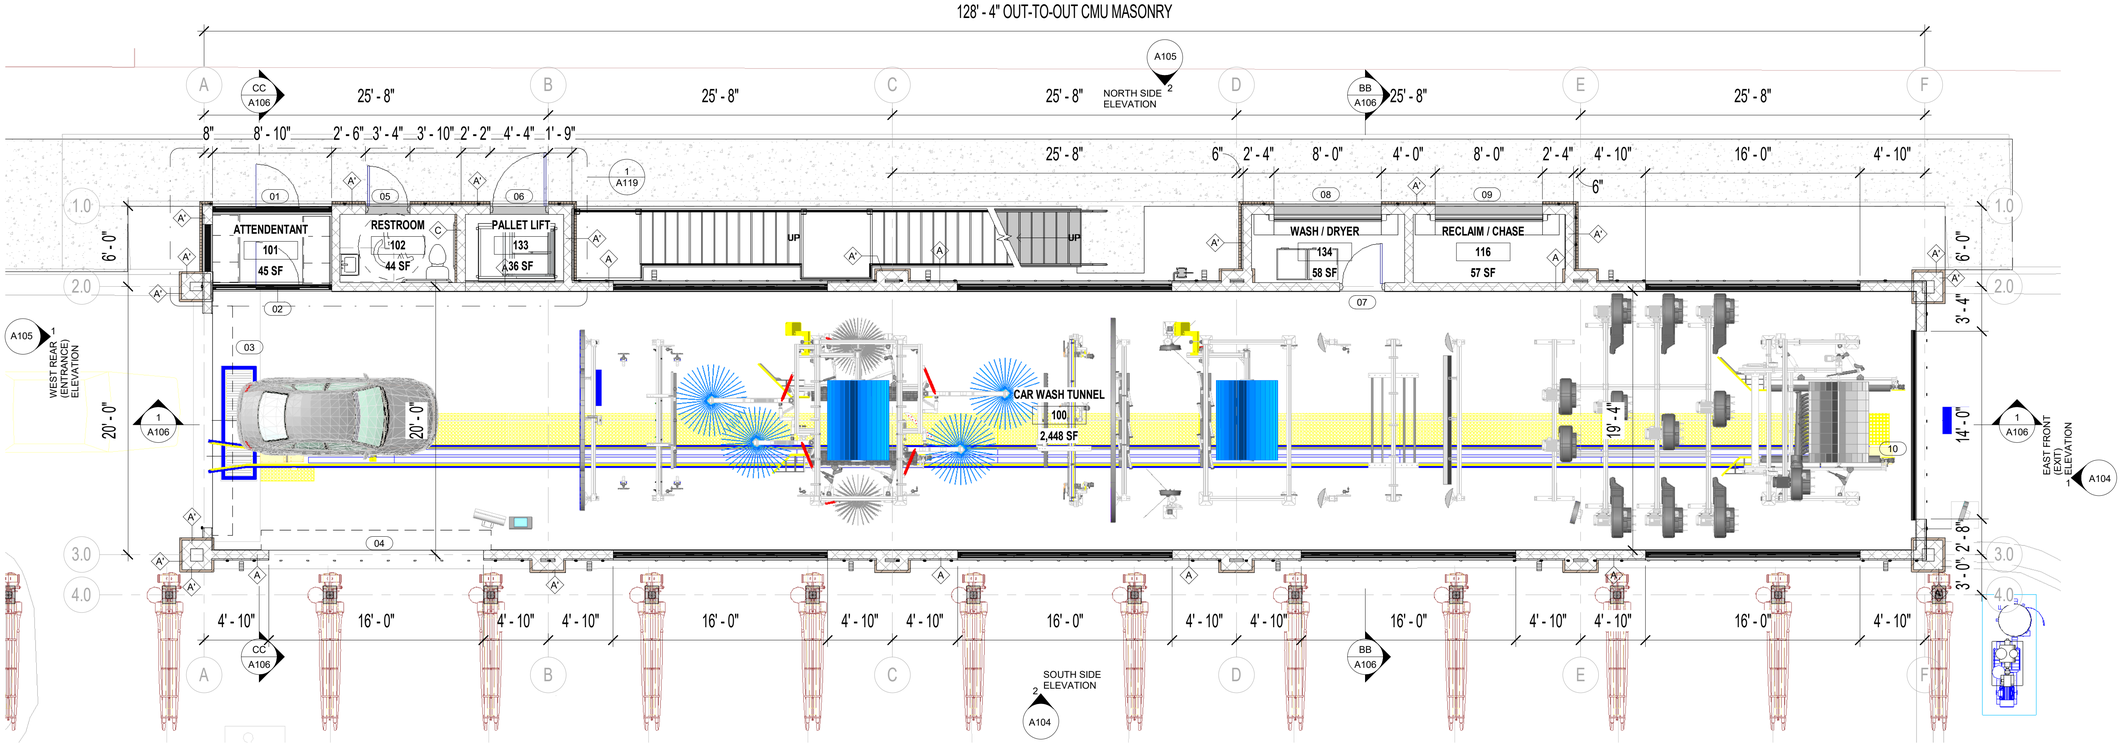

1 A101 FIRST FLOOR PLAN
3/16" = 1'-0"

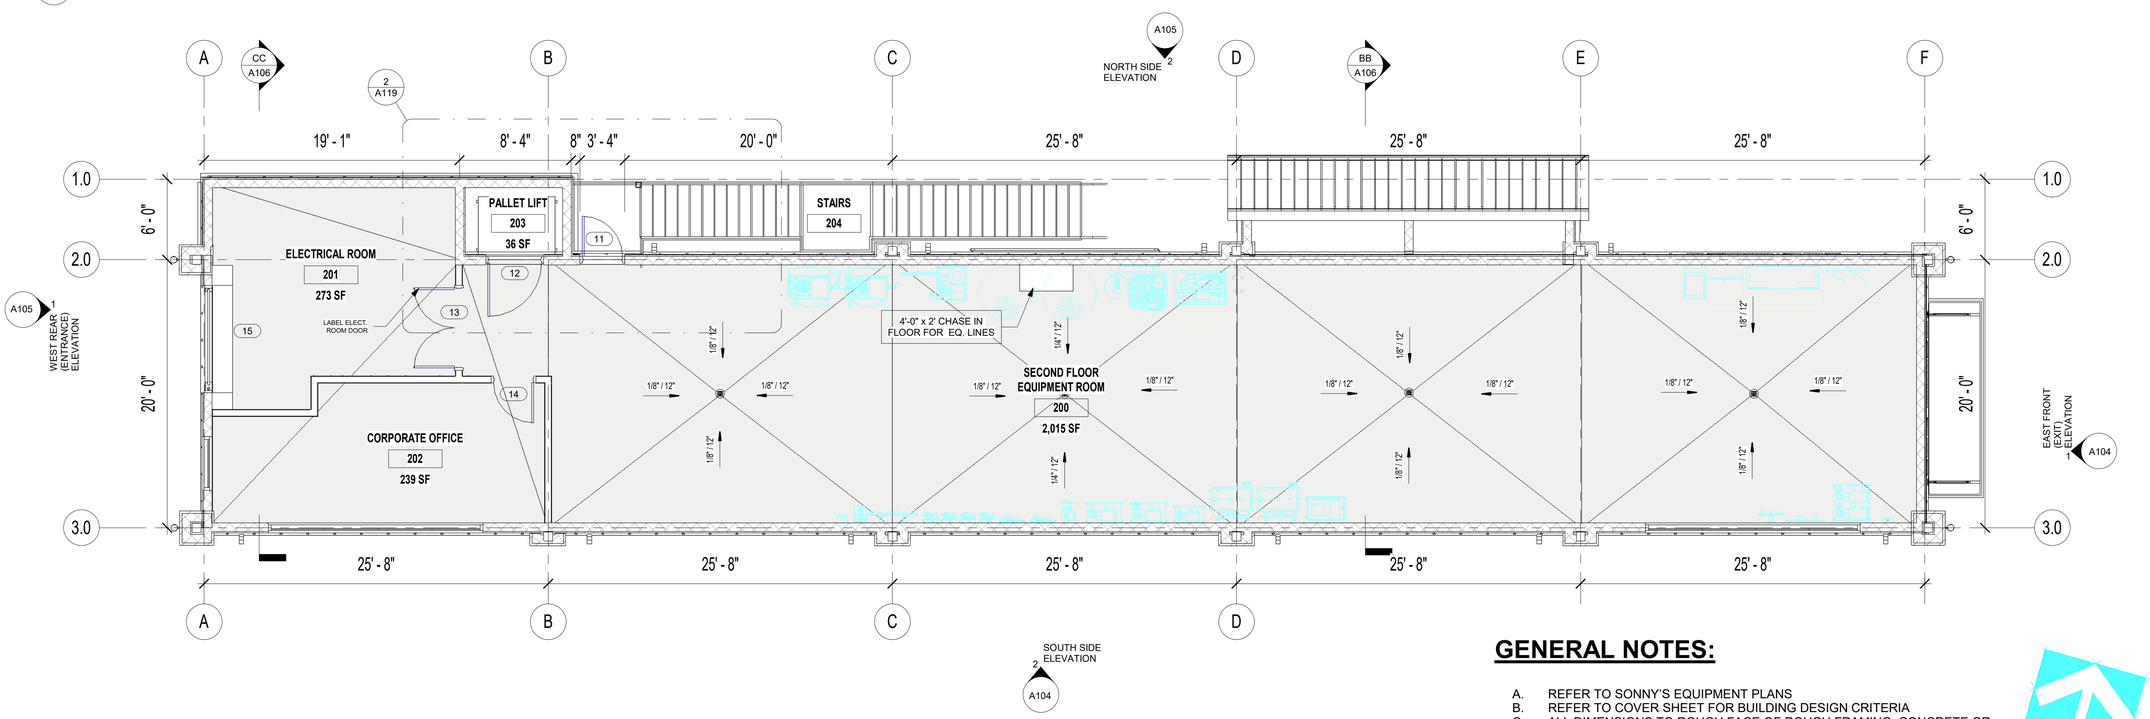

2 A101 SECOND FLOOR PLAN
3/16" = 1'-0"

GENERAL NOTES:

A. REFER TO SONNY'S EQUIPMENT PLANS
B. REFER TO COVER SHEET FOR BUILDING DESIGN CRITERIA
C. ALL DIMENSIONS TO ROUGH FACE OF ROUGH FRAMING, CONCRETE OR CENTERLINE OF STRUCTURE, UNLESS OTHERWISE NOTED. STUD INTERIOR PARTITION DIMENSIONS NOT SHOWN FOR CLARITY.

THE ARBOR COMPANIES
COMMERCIAL & INDUSTRIAL CONSTRUCTION
4857 N. Main Street, Suite 220
Acworth, GA 30101
Phone: 678.574.4994
Fax: 678.574.4997
email: arborco@bellsouth.net

THESE DRAWINGS ARE THE PROPERTY OF ARBOR ENVIRONMENTAL SERVICES, INC. D/B/A THE ARBOR COMPANIES AND SHALL NOT BE REPRODUCED IN WHOLE OR IN PART WITHOUT THE EXPRESS WRITTEN PERMISSION OF ARBOR ENVIRONMENTAL SERVICES, INC.

ARCHITECT
KENDALL D. HEARN, AIA
PHONE: 678-574-4994

MECHANICAL ENGINEER
MIKE MALONEY
MALONEY ENGINEERING, CHARLOTTE, NC
PHONE: 980-226-5661

STRUCTURAL ENGINEER
VIC GARDEZI, PE
PHONE: 770-309-5067

ELECTRICAL ENGINEER
JIM HENDERSON, PE
KMAA, CHARLOTTE, NC
PHONE: 704-366-1776

CIVIL ENGINEER
JERRY WOOD
DU SOUTH SURVEYORS
PHONE: (706) 310-1961

No.	Description	Date

WHITE CAP EXPRESS
TUNNEL CAR WASH
2000 N. CROATAN HWY.
KILL DEVIL HILLS, NC 27948

FIRST & SECOND FLOOR PLANS

Project number	22-757
Date	12/29/22
Drawn by	CMC
Checked by	KDH

A101

Scale: As indicated

1/13/2023 3:38:04 PM

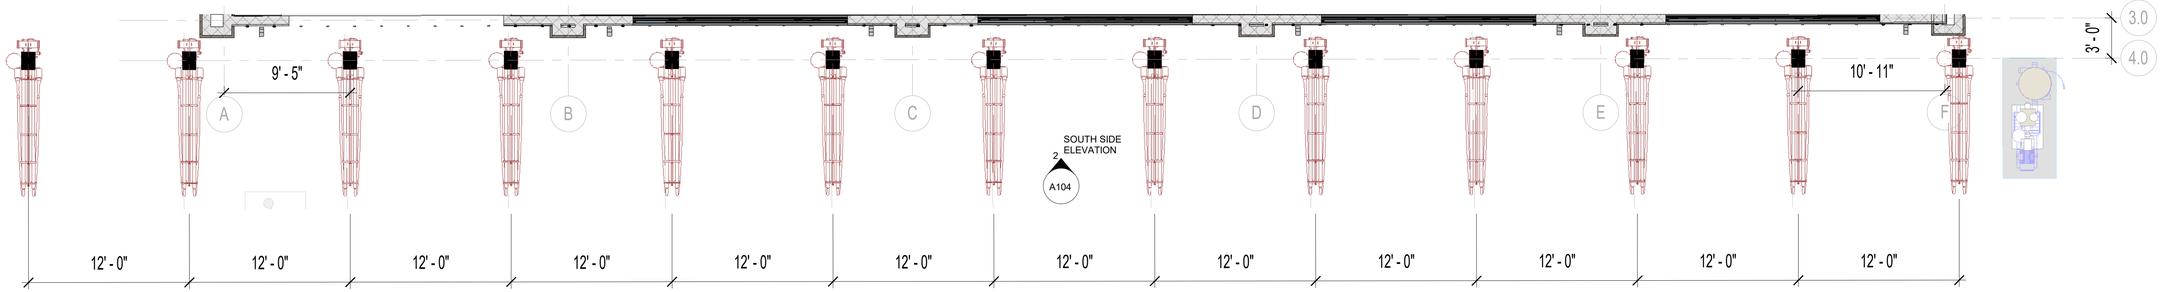

1 A103a VAC BOOM ROW 2
3/16" = 1'-0"

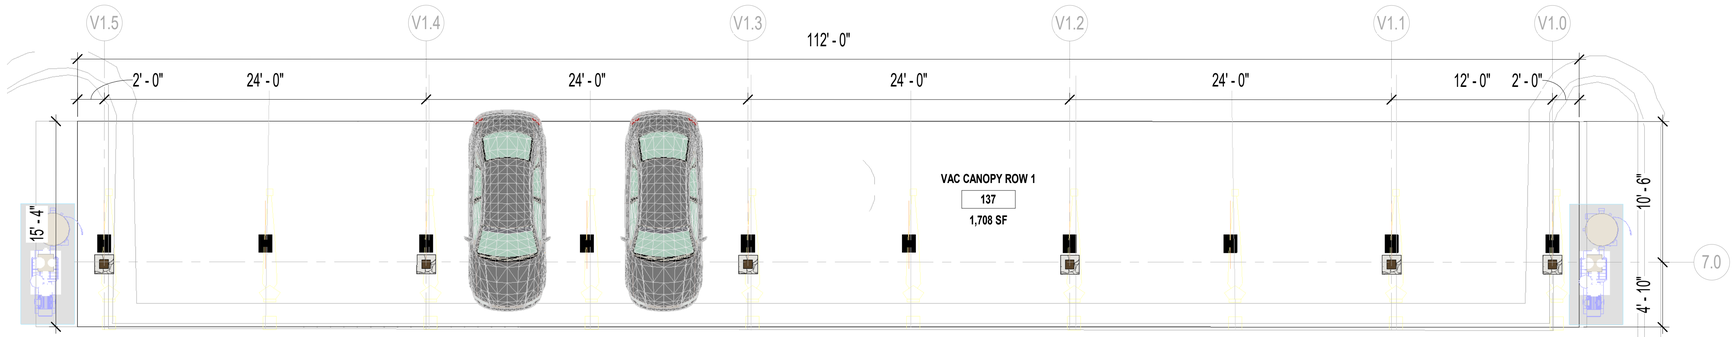

3 A103a VAC CANOPY ROW 1
3/16" = 1'-0"

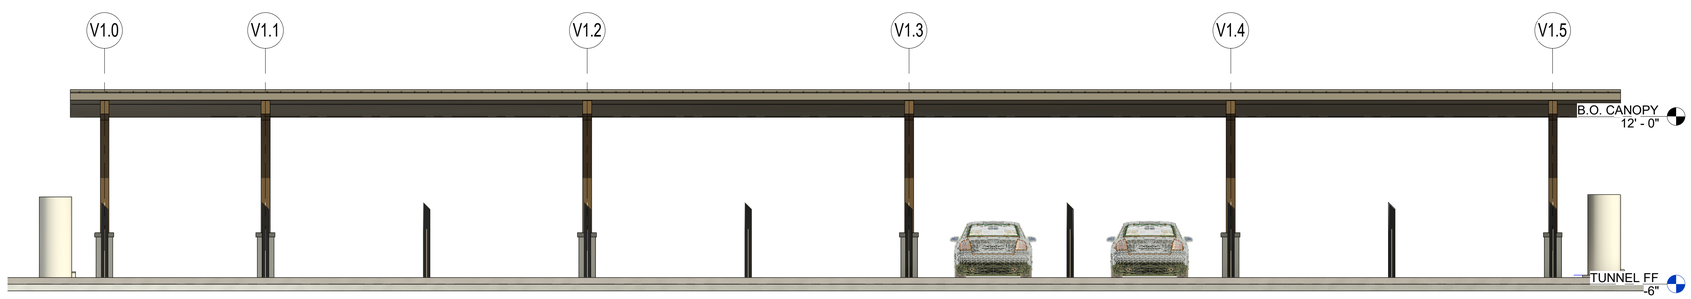

4 A103a VAC CANOPY FRONT
3/16" = 1'-0"

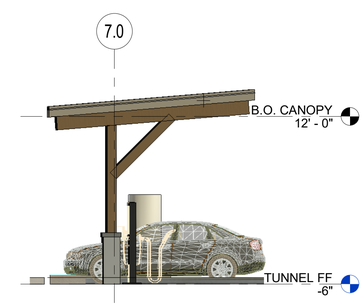

6 A103a VAC CANOPY SIDE
3/16" = 1'-0"

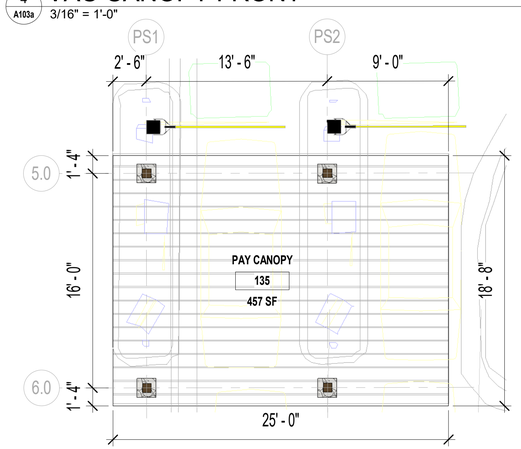

2 A103a PAYSTATION CANOPY
3/16" = 1'-0"

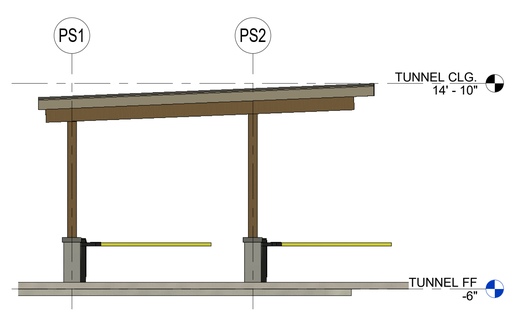

5 A103a PAY CANOPY ELEVATION
3/16" = 1'-0"

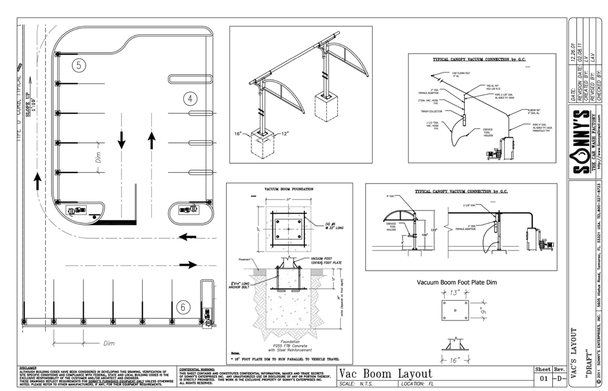

THE ARBOR COMPANIES
COMMERCIAL & INDUSTRIAL CONSTRUCTION
4857 N. Main Street, Suite 220
Acworth, GA 30101
Phone: 678.574.4994
Fax: 678.574.4997
email: arborco@bellsouth.net

THESE DRAWINGS ARE THE PROPERTY OF ARBOR ENVIRONMENTAL SERVICES, INC. D/B/A THE ARBOR COMPANIES AND SHALL NOT BE REPRODUCED IN WHOLE OR IN PART WITHOUT THE EXPRESS WRITTEN PERMISSION OF ARBOR ENVIRONMENTAL SERVICES, INC.

MECHANICAL ENGINEER
MIKE MALONEY
MALONEY ENGINEERING, CHARLOTTE, NC
PHONE: 980-226-5661

STRUCTURAL ENGINEER
VIC GARDEZI, PE
PHONE: 770-309-5067

ELECTRICAL ENGINEER
JIM HENDERSON,PE
KMAA, CHARLOTTE, NC
PHONE: 704-366-1776

CIVIL ENGINEER
JEFF CARTER, PE
CARTER ENGINEERING
PHONE: (770) 725-1200

CAR WASH EQUIPMENT
CAR WASH SERVICES OF THE SOUTHEAST
ZEEV JOSSMAN
Phone: (770) 995-5989

No.	Description	Date

WHITE CAP EXPRESS
TUNNEL CAR WASH

2000 N. CROATAN HWY.
KILL DEVIL HILLS, NC 27948

CANOPY PLAN

Project number	22-757
Date	12/29/22
Drawn by	CMC
Checked by	KDH

A103a

Scale 3/16" = 1'-0"

1/13/2023 3:38:06 PM

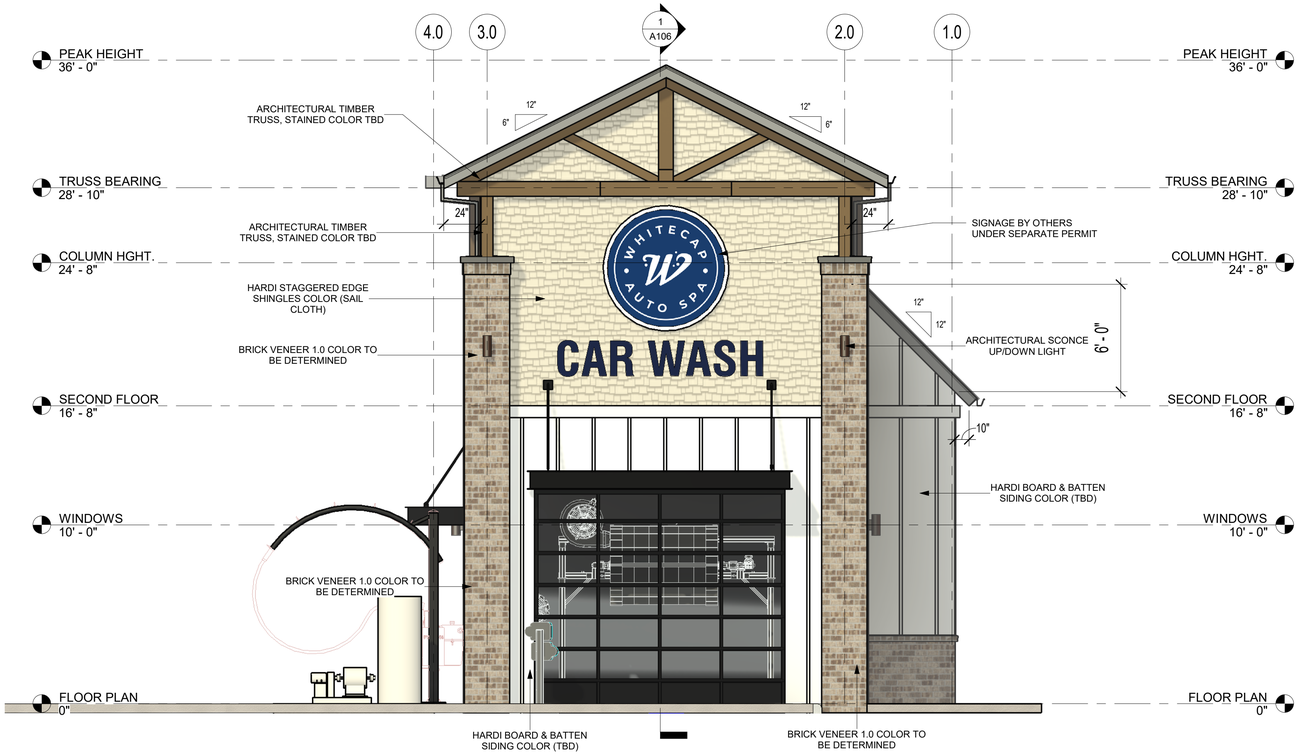

1 A104 EAST FRONT (EXIT) ELEVATION

1/4" = 1'-0"

FENESTRATION CALCULATIONS:

A.	EAST (FRONT) ELEVATION FACADE	585 SF
	TOTAL GLAZING	168 SF
	FENESTRATION % 168 SF/ 585 SF .287	= 29%
B.	SOUTH SIDE ELEVATION FACADE	3,810 SF
	TOTAL GLAZING	947 SF
	FENESTRATION % 207 SF/ 967 SF	= 25%
C.	NORTH SIDE ELEVATION FACADE	3,731 SF
	TOTAL GLAZING	537 SF
	FENESTRATION % 207 SF/ 967 SF	= 14%

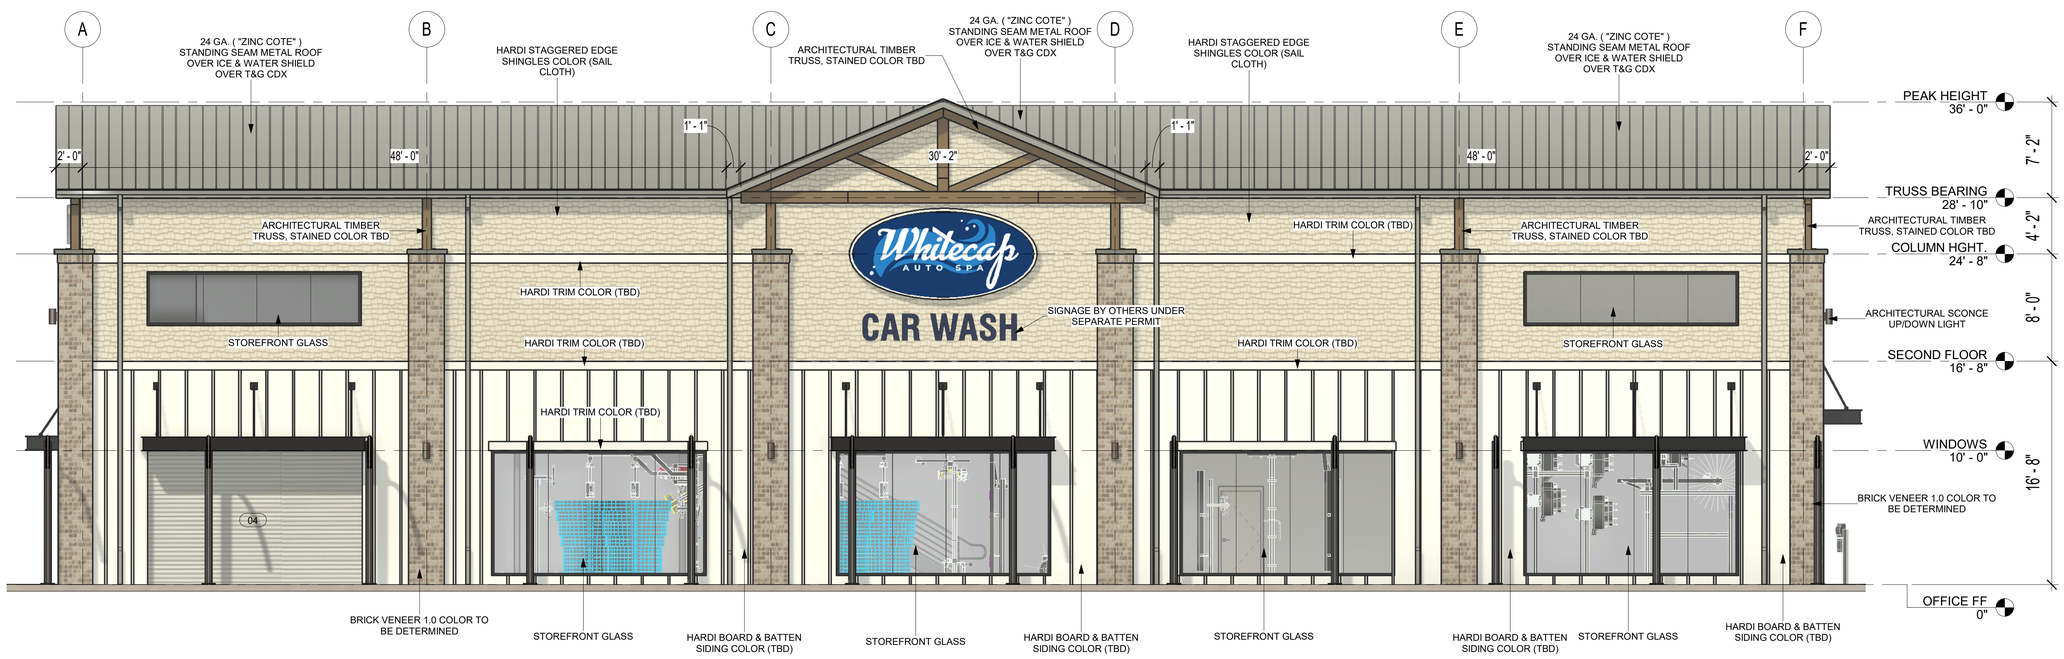

2 A104 SOUTH SIDE ELEVATION

3/16" = 1'-0"

THE ARBOR COMPANIES
COMMERCIAL & INDUSTRIAL CONSTRUCTION
4857 N. Main Street, Suite 220
Acworth, GA 30101
Phone: 678.574.4994
Fax: 678.574.4997
email: arborco@bellsouth.net

THESE DRAWINGS ARE THE PROPERTY OF ARBOR ENVIRONMENTAL SERVICES, INC. D/B/A THE ARBOR COMPANIES AND SHALL NOT BE REPRODUCED IN WHOLE OR IN PART WITHOUT THE EXPRESS WRITTEN PERMISSION OF ARBOR ENVIRONMENTAL SERVICES, INC.

MECHANICAL ENGINEER
MIKE MALONEY
MALONEY ENGINEERING, CHARLOTTE, NC
PHONE: 980-226-5661

STRUCTURAL ENGINEER
VIC GARDEZI, PE
PHONE: 770-309-5067

ELECTRICAL ENGINEER
JIM HENDERSON,PE
KMAA, CHARLOTTE, NC
PHONE: 704-366-1776

CIVIL ENGINEER
JEFF CARTER, PE
CARTER ENGINEERING
PHONE: (770) 725-1200

CAR WASH EQUIPMENT
CAR WASH SERVICES OF THE SOUTHEAST
ZEEV JOSSMAN
Phone: (770) 995-5989

No.	Description	Date

WHITE CAP EXPRESS
TUNNEL CAR WASH

2000 N. CROATAN HWY.
KILL DEVIL HILLS, NC 27948

ELEVATIONS

Project number	22-757
Date	12/29/22
Drawn by	CMC
Checked by	KDH

A104

Scale As indicated

11/13/2023 3:38:23 PM

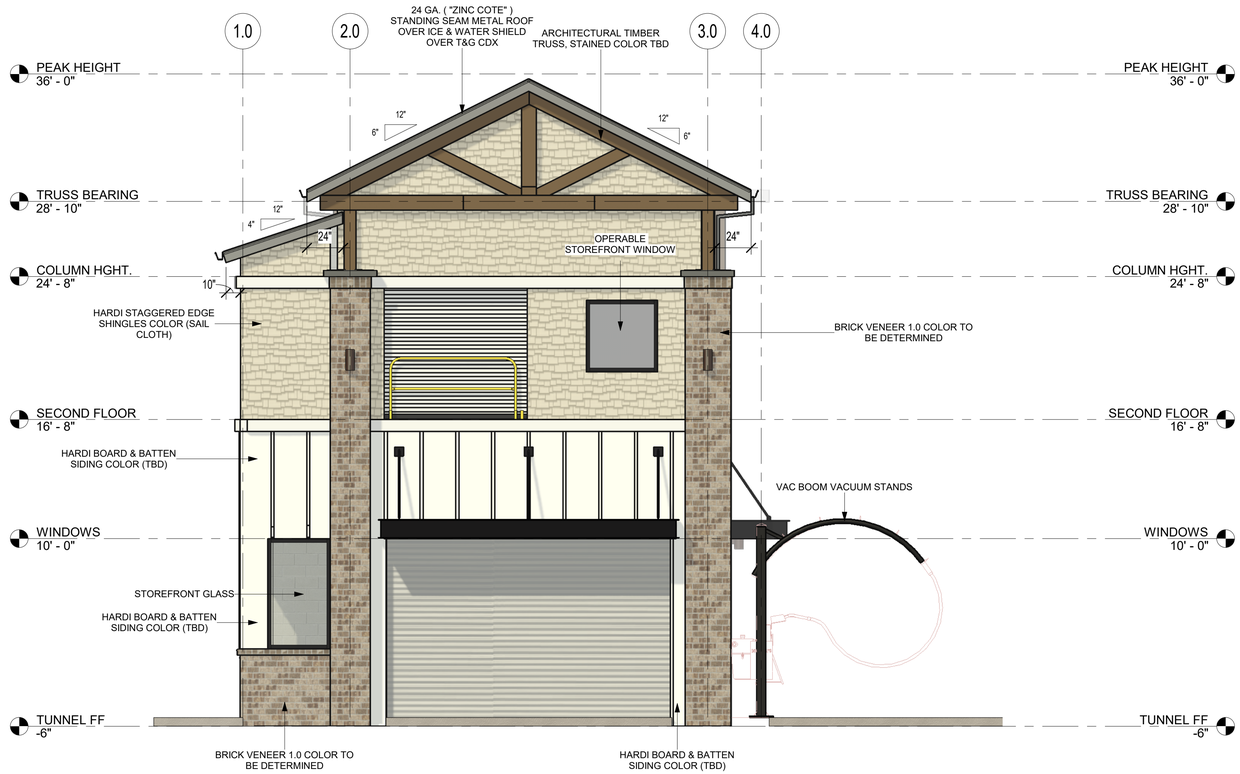

1 A105 WEST REAR (ENTRANCE) ELEVATION

1/4" = 1'-0"

2 A105 NORTH SIDE ELEVATION

3/16" = 1'-0"

THE ARBOR COMPANIES
COMMERCIAL & INDUSTRIAL CONSTRUCTION
4857 N. Main Street, Suite 220
Acworth, GA 30101
Phone: 678.574.4994
Fax: 678.574.4997
email: arborco@bellsouth.net

THESE DRAWINGS ARE THE PROPERTY OF ARBOR ENVIRONMENTAL SERVICES, INC. D/B/A THE ARBOR COMPANIES AND SHALL NOT BE REPRODUCED IN WHOLE OR IN PART WITHOUT THE EXPRESS WRITTEN PERMISSION OF ARBOR ENVIRONMENTAL SERVICES, INC.

MECHANICAL ENGINEER
MIKE MALONEY
MALONEY ENGINEERING, CHARLOTTE, NC
PHONE: 980-226-5661

STRUCTURAL ENGINEER
VIC GARDEZI, PE
PHONE: 770-309-5067

ELECTRICAL ENGINEER
JIM HENDERSON,PE
KMAA, CHARLOTTE, NC
PHONE: 704-366-1776

CIVIL ENGINEER
JEFF CARTER, PE
CARTER ENGINEERING
PHONE: (770) 725-1200

CAR WASH EQUIPMENT
CAR WASH SERVICES OF THE SOUTHEAST
ZEEV JOSSMAN
Phone: (770) 995-5989

No.	Description	Date

WHITE CAP EXPRESS
TUNNEL CAR WASH

2000 N. CROATAN HWY.
KILL DEVIL HILLS, NC 27948

ELEVATIONS

Project number	22-757
Date	12/29/22
Drawn by	CMC
Checked by	KDH

A105

Scale: As indicated

1/13/2023 3:38:25 PM